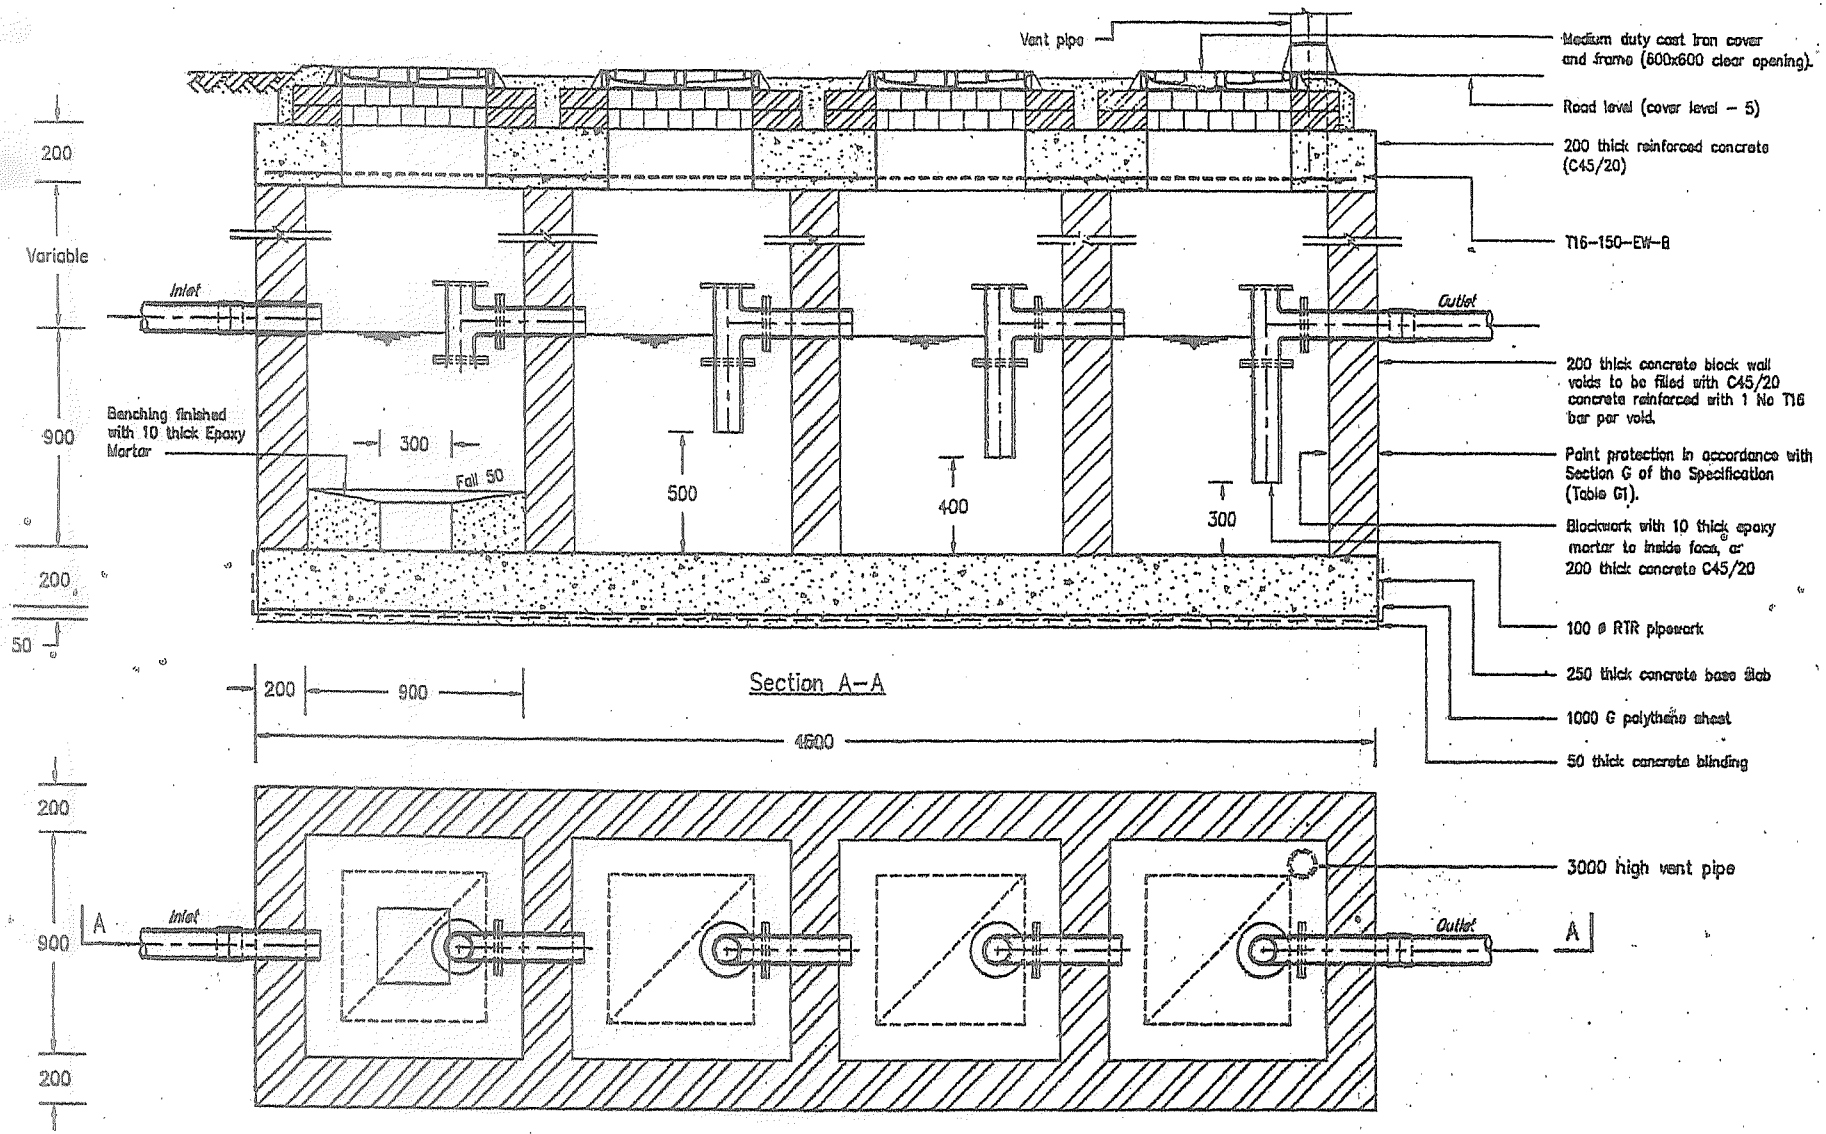

MINISTRY OF WORKS, POWER AND WATER PUBLIC WORKS AFFAIRS ROADS AND SEWERAGE DIRECTORATE	Title Petrol/Oil Interceptor	No. SD3.8	Rev.

PETROL_DWG/TVH/SDES/20/6/90